



Permit #F00031704-A

FilmL.A., Inc.
1201 W. 5th Street, Suite T-800
Los Angeles, CA 90017
t: (213)977-8600 - f: (213)977-8601
www.filmla.com

Summary Information

Permit No: F00031704-A

Type of Permit: FILMING

Release Date: 09/24/2010

Production Company FTP PRODUCTIONS LLC

Producer JOE HARTWICK

Insured Company Name FTP PRODUCTIONS LLC

Director DAVID SEMEL

Contact Phone No. 1 818-560-7919

1st AD DONALD MURPHY

Contact Phone No. 2

Fax

Production Manager N/A N/A

Address 500 S BUENA VISTA ST
BURBANK, California 91521

FilmL.A. Coordinator Hans Groszkruger

Production Title NO ORDINARY FAMILY

Location Manager KC WARNKE

Type of Production TV Pilot

Primary Phone Office - 818-526-4303
Secondary Phone Mobile - 818-404-2859

Location Assistant Elifan Conant

Primary Phone Mobile - 818-767-7067
Secondary Phone

Fees

FILMLA FILM PERMIT RIDER FEE \$100.00

Total Permit Fee \$100.00

Number of Locations 1



FilmL.A., Inc.
1201 W. 5th Street, Suite T-800
Los Angeles, CA 90017
t: (213)977-8600 - f: (213)977-8601
www.filmla.com

Summary Information**Location****Location 1 of 1****Page 1 of 2**

Permit Number F00031704-A
Production Company FTP PRODUCTIONS LLC
Insured Company FTP PRODUCTIONS LLC
Production Title NO ORDINARY FAMILY

Location Manager KC WARNKE
Primary Phone Office - 818-526-4303
Secondary Phone Mobile - 818-404-2859

Location Address Riverside Dr & La Maida St, Los Angeles, CA, 91607

Location Type Intersection

Film Dates 9/27/2010 - 9/27/2010 09:00 - 15:00

Open or Closed to the Public Open

Generic Conditions All travel lanes and bike lanes shall be closed per the WATCH manual.
Equipment vehicles may park on one side of street
Must Maintain 5' Clearance on Sidewalks/Walkways
No Cast and Crew parking on areas streets.
Number of uniformed officers listed on the permit is a minimum requirement. Permittee remains responsible for deploying a sufficient number of uniformed officers to provide traffic and crowd control to ensure the safety of the film crew and the public.
Traffic control must be done in accordance w/MUTCD
Traffic Officers Required
Uniformed officers shall have a copy of the film permit in their possession and are required to confirm that all traffic control signage devices are in place.

Please see attached document Riverside btw Whitsett & La Maida BS Curb +1 (Alt) NO ORDINARY FAMILY.pdf

Equipment on Location	Type	Quantity	Personnel on Location	Type	Quantity
	5 or 10 ton trucks	5		Cast	5
	Cast/Crew vehicles	55		Crew	85
	Condors	1		Extras	10
	Cranes	1		Off-Duty/Retired LAPD Officer(s)	4
	Cube Trucks	3		Spot Check	1
	Generator	2			
	Honey Wagons	1			
	Motor Homes	5			
	Picture vehicles	10			
	Portable restrooms	1			
	Scissor Lifts	1			
	Semi Trucks	6			
	Stakebed Trucks	5			
	Vans	5			

Filming Activities Atmospheric Smoke Effects; Brandishing weapons; Drive by; Drive ups & away; Equipment on sidewalk, in curb lane & across street; Exterior Dialogue; Intermittent pedestrian control; Intermittent traffic control - 2 minute standard (except 0700-0900 hrs & 1500-1900 hrs); Precision driving; Actor is pulled out of car and car is stolen); simulated assault; bus;

Jurisdiction **Political:** Los Angeles City - Council District 05

Police: Los Angeles Police Department

Fire: Los Angeles City

Thomas Guide **Page:** 562

Grid: f3

Coordinator Note RIDER "A" ADDS ACTIVITY



FilmL.A., Inc.
1201 W. 5th Street, Suite T-800
Los Angeles, CA 90017
t: (213)977-8600 - f: (213)977-8601
www.filmla.com

Summary Information**Location****Location 1 of 1****Page 2 of 2****Permit Number** F00031704-A**Production Company** FTP PRODUCTIONS LLC**Insured Company** FTP PRODUCTIONS LLC**Production Title** NO ORDINARY FAMILY**Location Manager** KC WARNKE

Primary Phone Office - 818-526-4303

Secondary Phone Mobile - 818-404-2859

Parking **Base Camp**

Location Type : To Be Determined

Crew Parking

Location Type : To Be Determined

ROAD WORK
AHEAD

RIGHT LANE
CLOSED
AHEAD

↑

LANE
CLOSED


W20-1

W20-5


W1-6 (L)

C30 (CA)

FILM L.A.:
HANS GROSZKRUGER

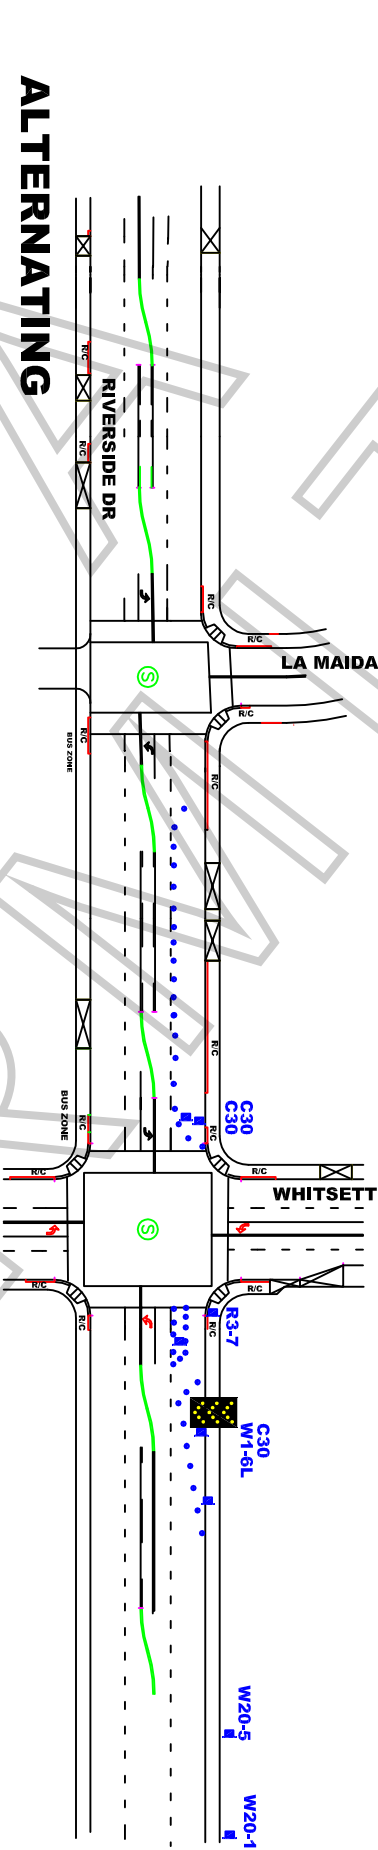

ALTERNATING

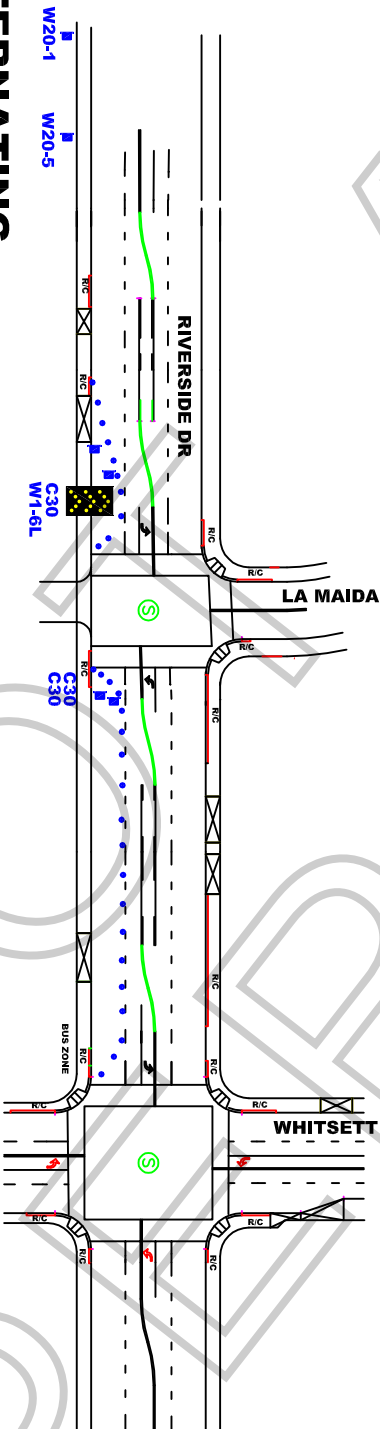

ALTERNATING

WORK ZONE TRAFFIC CONTROL PLAN GENERAL NOTES

1. DATE/TIME: 9-27-10 FROM 09:00 HOURS TO 15:00 HOURS.
2. ALL SIGNING, STRIPING, AND TRAFFIC CONTROL DEVICES SHALL CONFORM TO THE (CURRENT) STATE OF CALIFORNIA DEPARTMENT OF TRANSPORTATION (CALTRANS) STANDARD PLANS AND STANDARD SPECIFICATIONS, CALIFORNIA MUTCD, AND ANY ADDENDUMS THERETO, AND AS SHOWN ON THESE PLANS, SYMBOLS AND ABBREVIATIONS USED ARE SHOWN ON CALTRANS STANDARD PLANS A10A8B, A20A-D, AND A24A-E.
3. THERE WILL BE NO INTERFERENCE WITH TRAFFIC SIGNALS OR CROSSWALKS.
4. CONES WILL BE 28" MINIMUM HEIGHT AND HAVE REFLECTORIZED SLEEVES FOR NIGHT WORK.
5. POLICE WILL DIRECT TRAFFIC IF NECESSARY.

ALL TRAFFIC CONTROL
DEVICES SHALL BE USED
AND CONFORM TO
THE MUTCD AND WATCH
MINIMUM REQUIREMENTS

JCL BARRICADE COMPANY
2334 E. EIGHTH ST., CA 90021
Ph: (213) 622-9775 * Fax: (213) 622-9790
CA Lic # 805357
TRAFFIC PLAN DRAWN BY:
ISMAEL RODRIGUEZ
Traffic control plan is drawn per MUTCD &
2009 Work Area Traffic Control Handbook

TRAFFIC CONTROL FOR:

PROJECT LOCATION:

LOCATION CONTACT:

REV#

DATE

REVISION DESCRIPTION

"NO ORDINARY FAMILY"

RIVERSIDE DR
LA MAIDA & WHITSETT AVE
CITY OF LOS ANGELES, CA

DAVE STANLEY
OFFICE # 818.706.8022